
EXISTING CLUBHOUSE

PHASE 1 - NEW WINDOWS AND KITCHEN FIT OUT MINOR INTERNAL ALTERATIONS - COMMUNITY FUND GRANT

PHASE 2 - NEW DISABLED TOILET,LADIES TOILET, MATCH OFFICALS ROOM, ENLARGE AWAY CHANGING ROOM AND BUILDING EXTENSION,

PHASE 3 - NEW INTERNAL FIT OUT TO CLUB HOUSE NEW DOORS, UPGRADE EXISTING CHANGING ROOM, EXISTING GENTS TOILET AND WINDOWS AND COVERED VIEWING PLATFORM

NEW TRAINING PITCH, ACCESSBLE STAND AND CLUBHOUSE EXTENSION

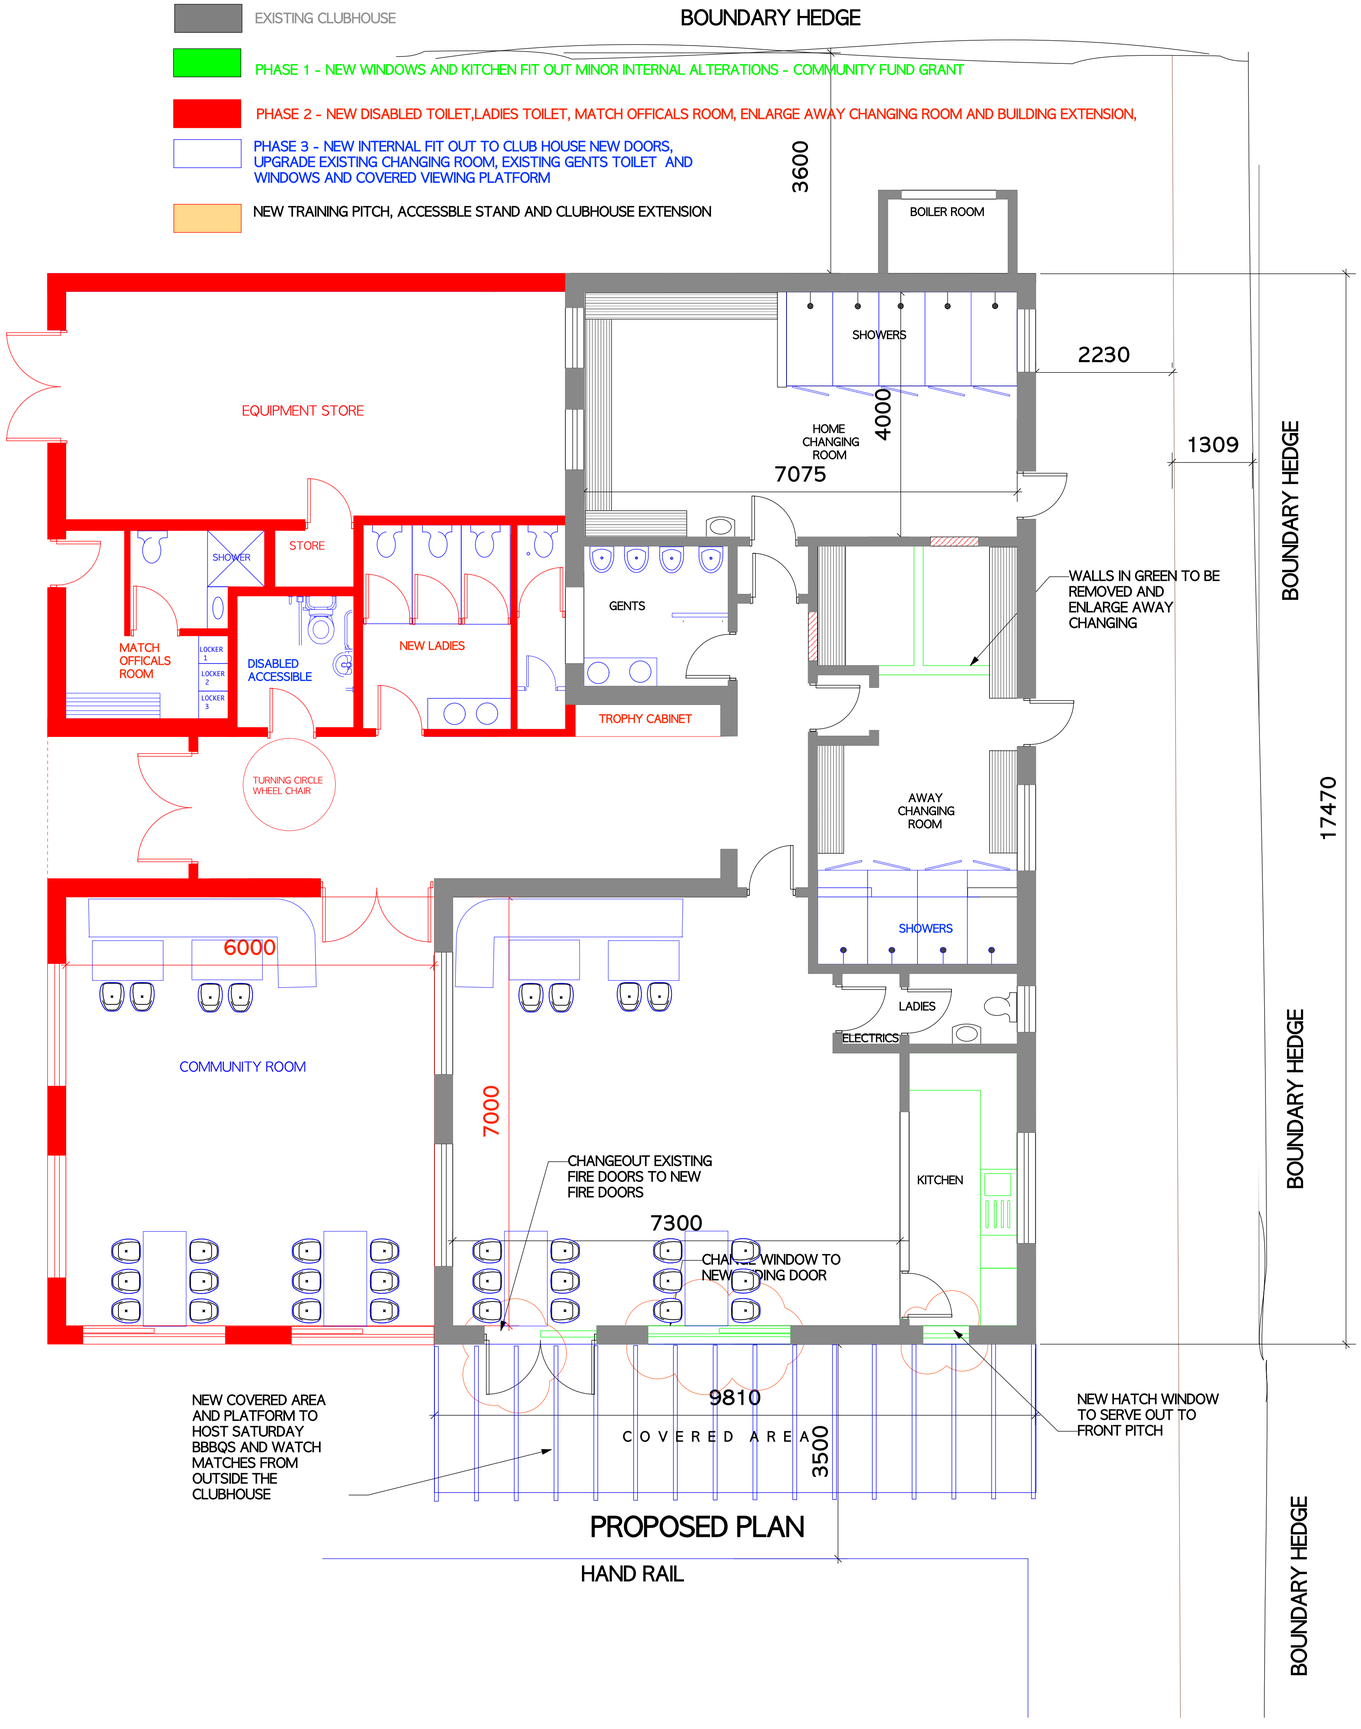


PROJECT :
DOWNSHIRE YOUNG MEN FOOTBALL CLUB

DRAWING TITLE:
CLUBHOUSE DEVELOPMENT- PHASING STRATEGY

DATE:
13.1.2026

SCALE :
1:50mm

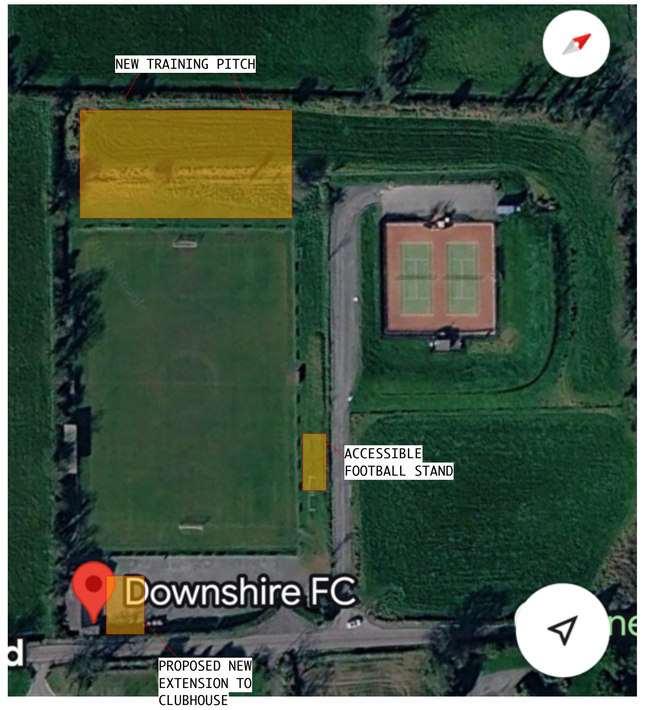

WAYNE MARTIN DESIGN
PUB CLUB BAR RESTRO LOUNGE GARDEN BARS
M:07795073850
E:office@waynemartindesign.com